A1 - Do not scale

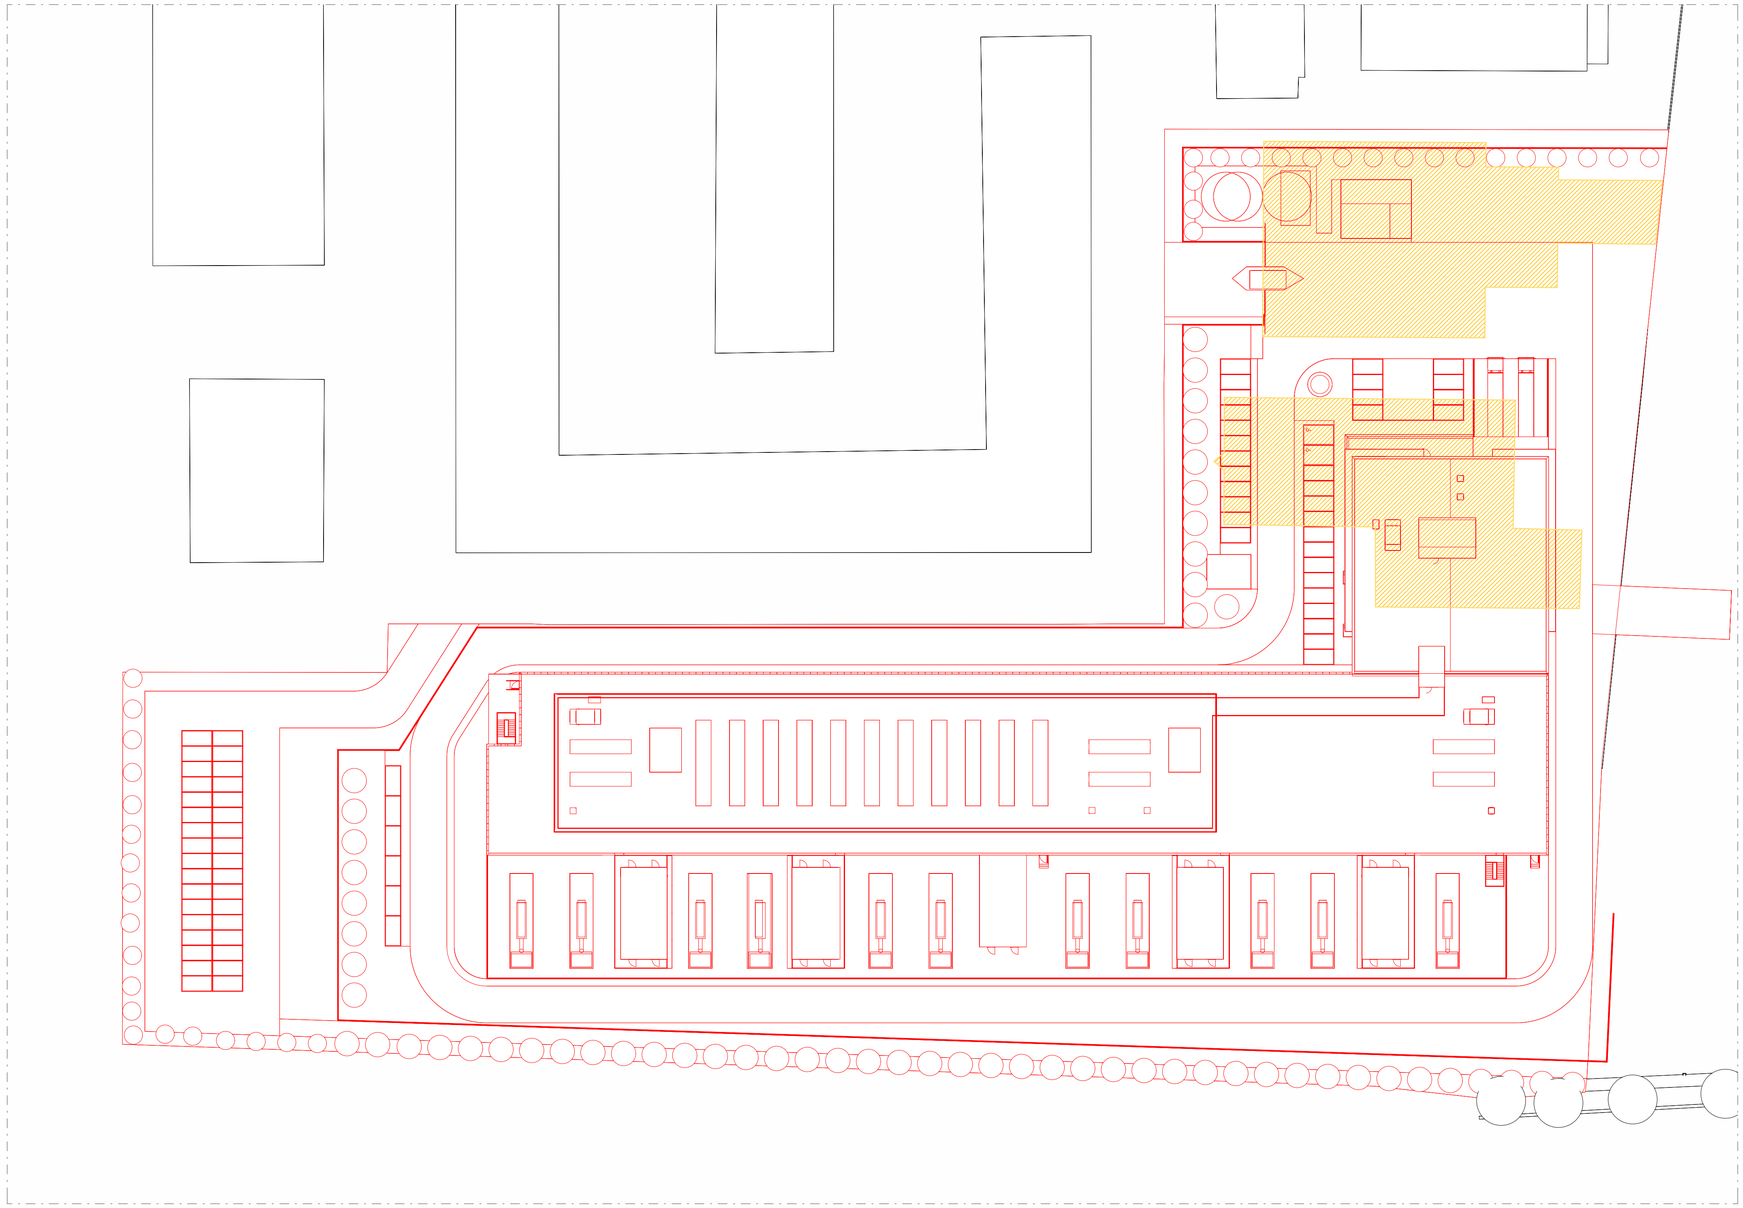

General Plan_Project Status
1 : 500

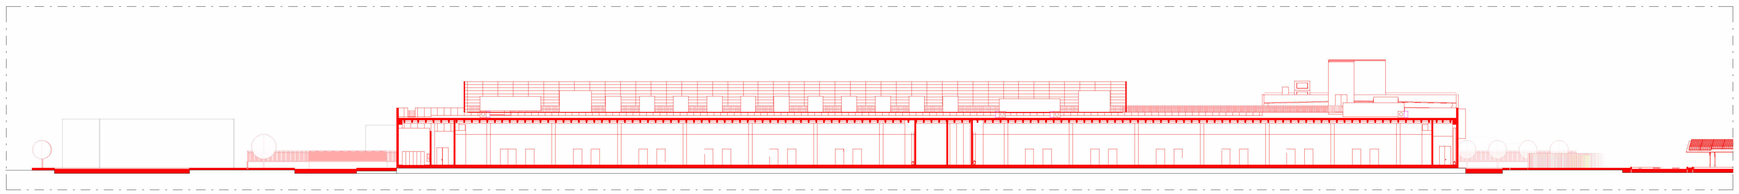

Section AA_Project Status Comp
1 : 500

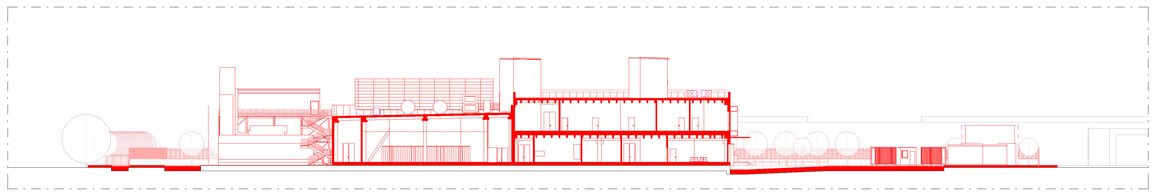

Section BB_Project Status
1 : 500

General Notes

1. This drawing has been checked in accordance with Black & White Engineering (B&W) QA checking procedures.
2. Do not scale from this drawing. All dimensions indicated are in millimeters unless otherwise stated. Validate all measurements on site.
3. All plant and equipment dimensions are typical. The Contractor should show actual, approved plant and equipment sizes.
4. This drawing is to be read in conjunction with all relevant B&W MEP specifications, schedules and standard key to symbols sheet.
5. Any discrepancies between the drawings and other documents should be brought to the attention of the engineer.
6. This drawing is not an installation drawing. It is the Contractors responsibility to make final coordinated installation shop drawings.
7. Final ceiling coordination subject to interior design package.
8. Contractor to coordinate final distribution routes with available sleeves and openings in beams / structure.
9. The contents of this drawing shall be read in conjunction with the current revisions of other relevant Architectural, Structural, Mechanical and Electrical drawings and all relevant sections of the specifications.

5000 0 5000 10000 15000 20000
SCALE: 1:500

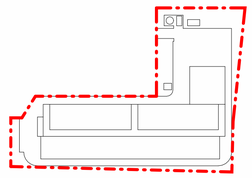

Rev	Details	By / Chkd / App	Date
P01	STAGE 2 - ISSUED FOR APPROVAL	L22	11/10/2024

Client
STACK INFRASTRUCTURE

Lead Consultant / MEP Designer
&
Office No. 1801
Marina Plaza
Dubai marina
PO Box 27793
Tel: +971 4 365 2228
www.bw-engineering.com

Designer / Architect / Civil
L22
L22 è una divisione di:
Lombardini22 S.p.A.
Via Lombardini 22
T +39 02 36 59 62 00
info@l22.it
20143 Milano, Italia
F +39 02 83 20 13 97
www.l22.it

Structural
SPS Studio Progetti Strutturali
Ing. Arturo Donadio
S.P.S. S.r.l.
Via M. Gioia, 64 - 20125 Milano, Italia
www.spssrl-mi.it
segreteria@spssrl-mi.it T. 026694887

Project Title
MIL05B

Drawing Title
Planimetria generale e sezioni_Stato di confronto

Project Status
FASE 2

Discipline	Status Code
ARCHITETTONICO	S4

Project Number	Scale @ A0	Revision
P10501	1:500	P01

Drawing Number
MIL05B-L22-SW-XX-DR-A-10202

Autodesk Docs://P10501 STA IMILA\05B-L22-SW-XX-M3-A-10001.rvt 10/10/2024 17:57:40 © Black & White Engineering A1v_Frame_Rev 00